Appendix 2

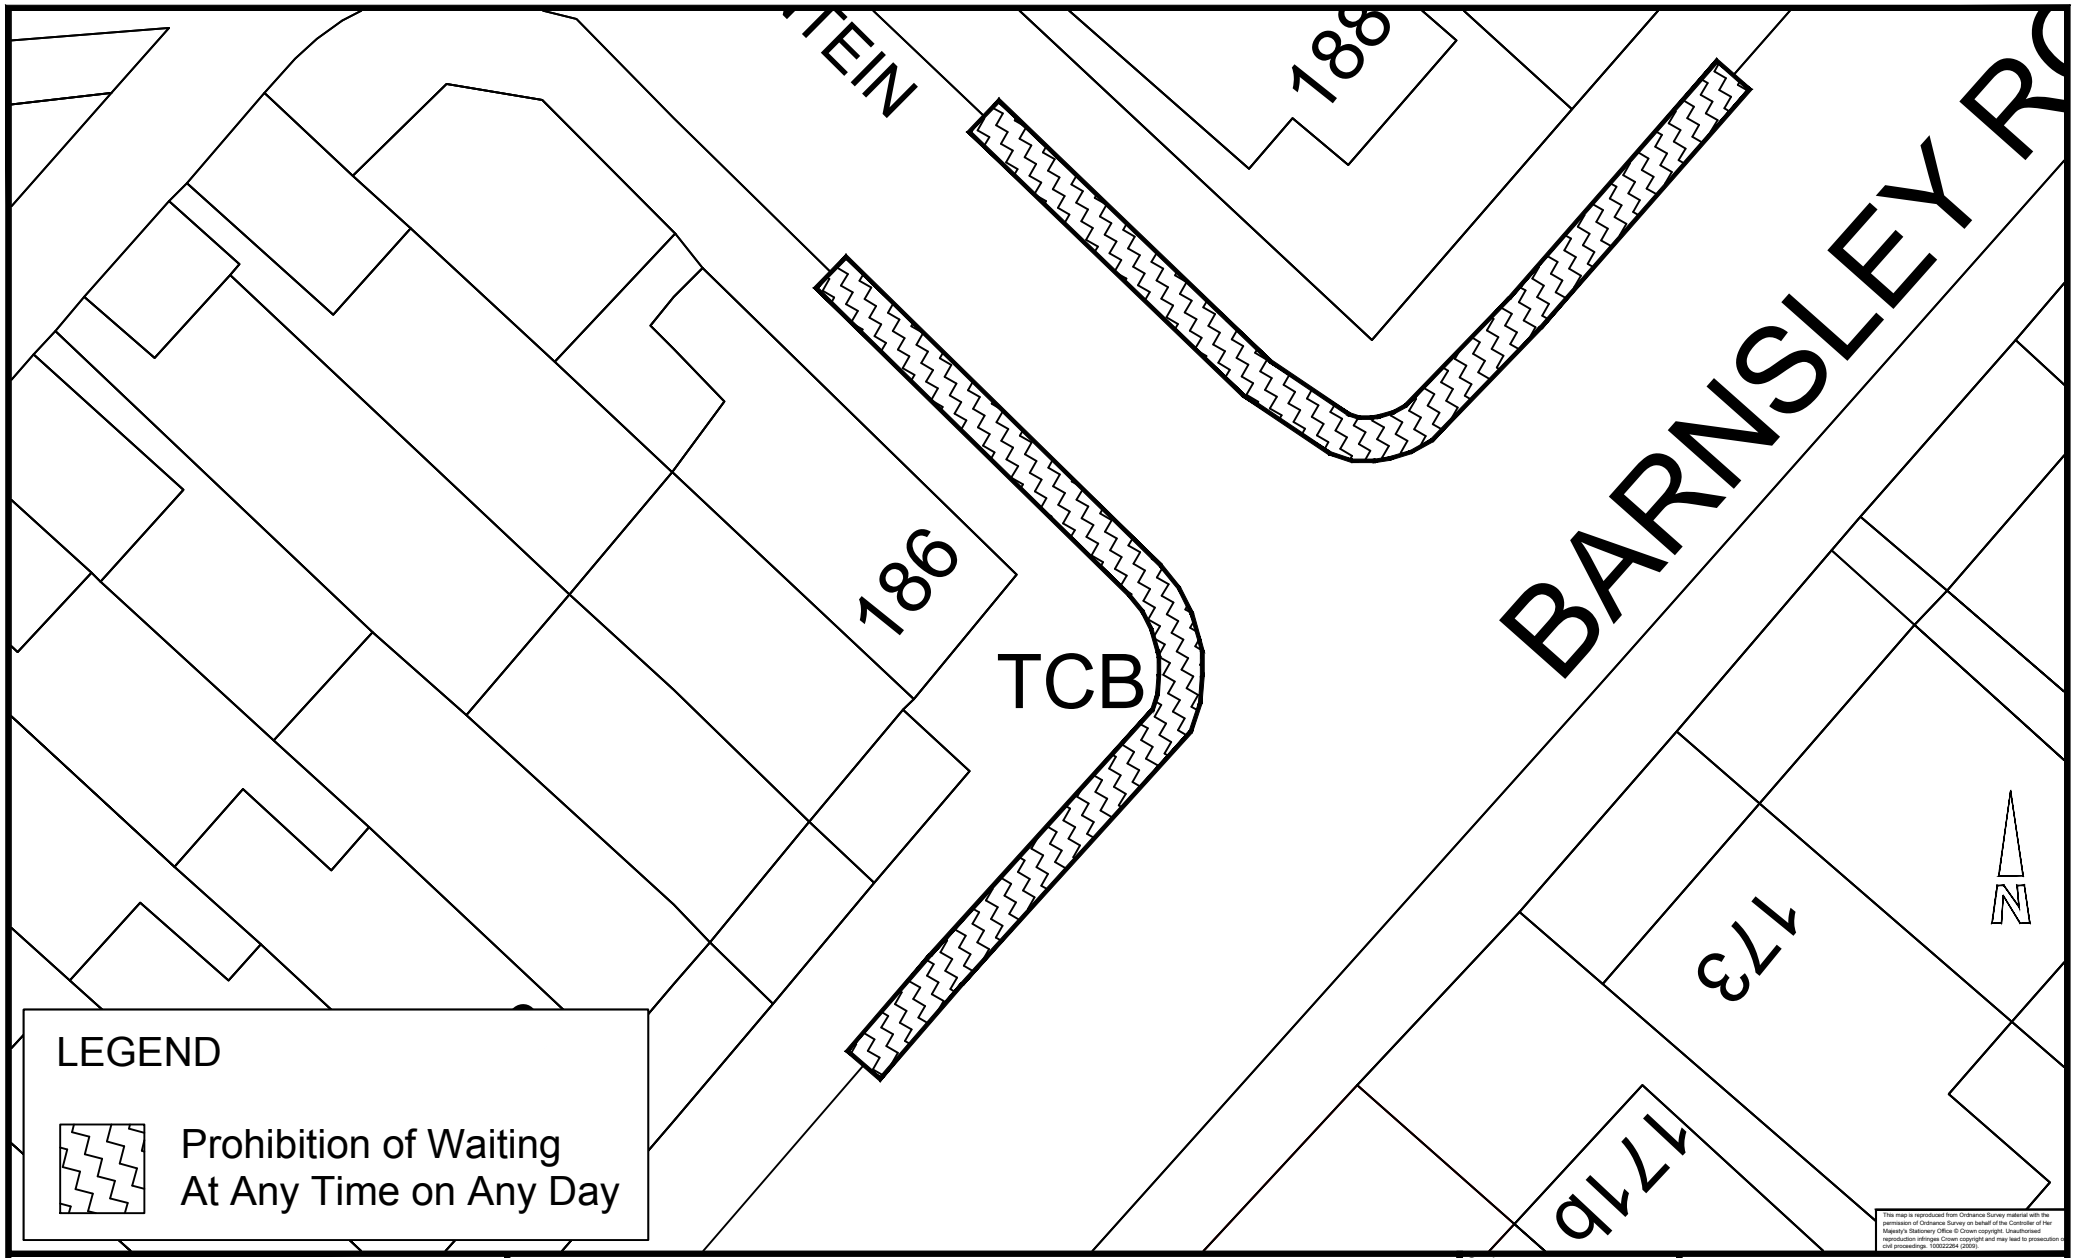

This map is reproduced from Ordnance Survey material with the permission of Ordnance Survey on behalf of the Controller of Her Majesty's Stationery Office © Crown copyright. Unauthorised reproduction infringes Crown copyright and may lead to prosecution or civil proceedings. 100022264 (2005).

BARNSLEY
Metropolitan Borough Council
Highways & Engineering

BLOEMFONTEIN STREET, CUDWORTH
PROPOSED PROHIBITION OF WAITING

Scale	1/200
Drawn	E.D.C
Date	DEC.2017
Checked	
File	BBHS

Paul Castle Service Director, Place Directorate
Environment & Transportation (Business Unit 6)
P.O. Box 601, Westgate Plaza One, Westgate
Barnsley. S70 9FA
Tel. (01226) 770770 Fax. (01226) 772222

Drawing No. APPENDIX 1